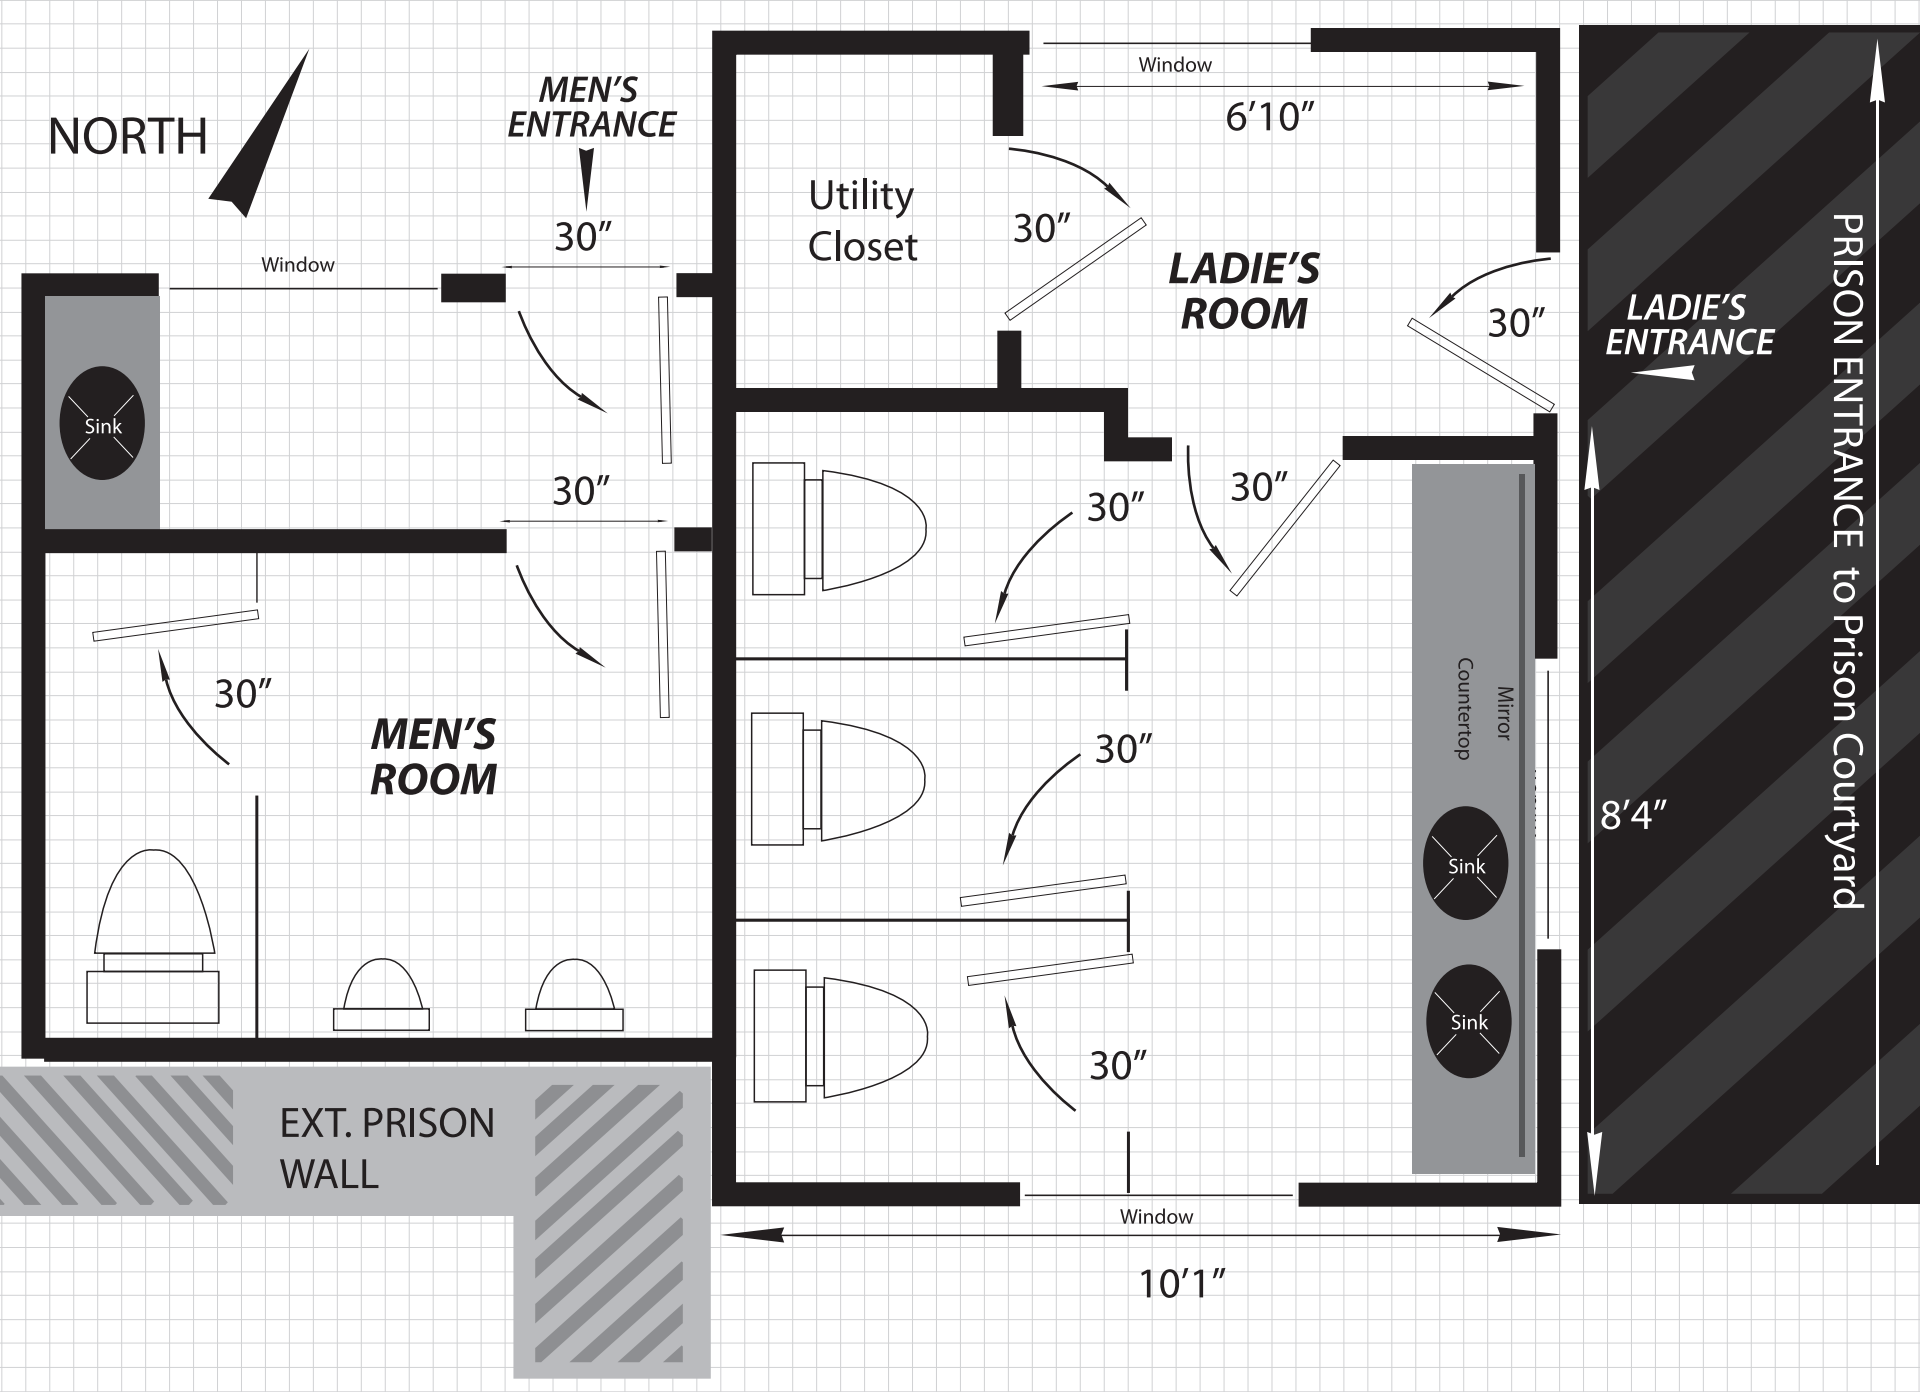

OLD LAHAINA PRISON BATHROOMS • Schematic by PRISON STREET DESIGN 2012